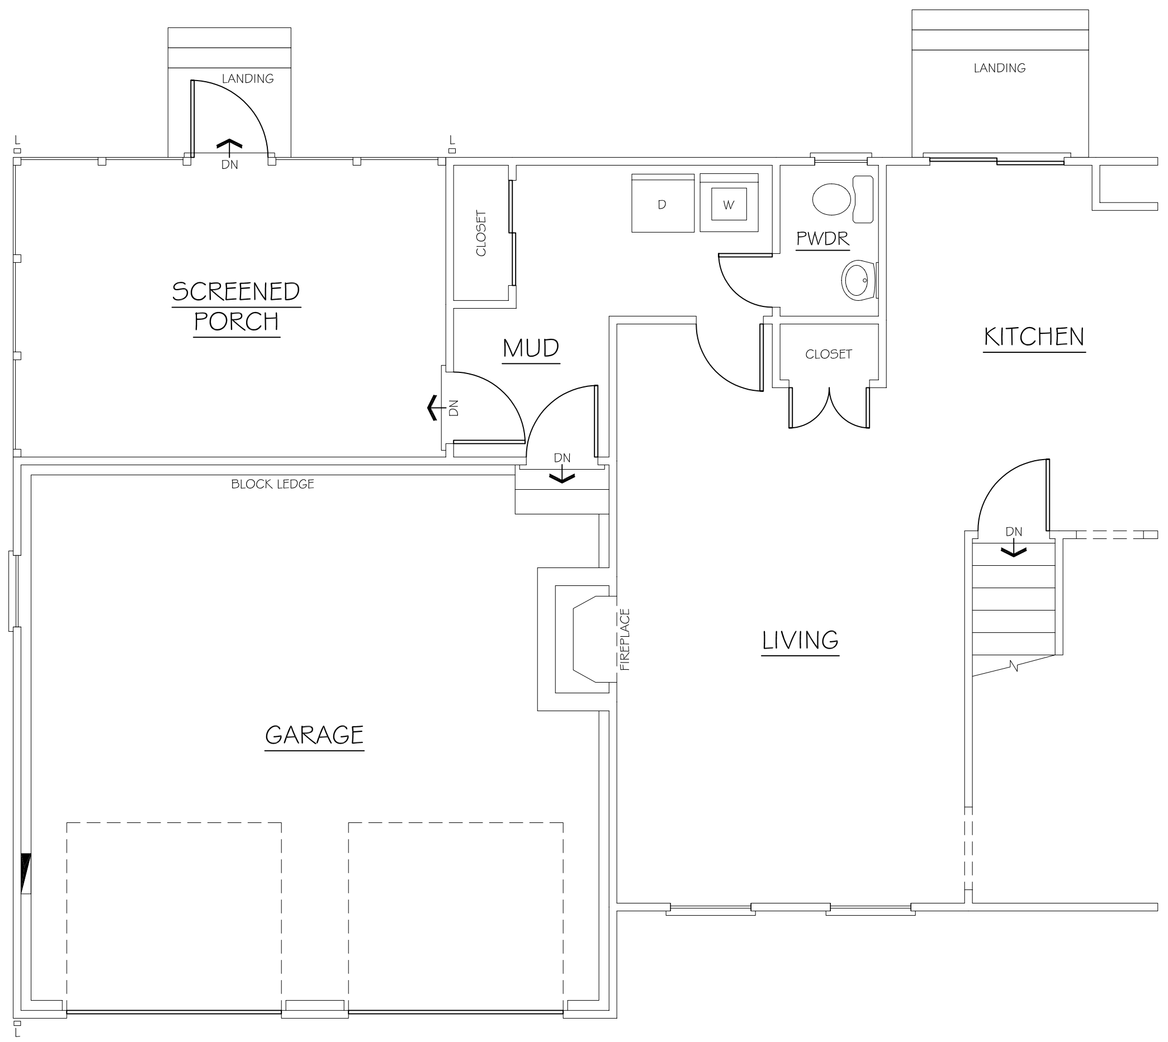

EXISTING PLAN (1ST)

SCALE : 1/4" = 1'-0"

LEGEND

- EXISTING STUD WALL
- EXISTING — EXISTING DOOR
- EXISTING — EXISTING WINDOW
- LINE OF EXISTING ITEM
- CENTERLINE OF EXISTING ITEM
- LINE OF EXISTING HIDDEN ITEM

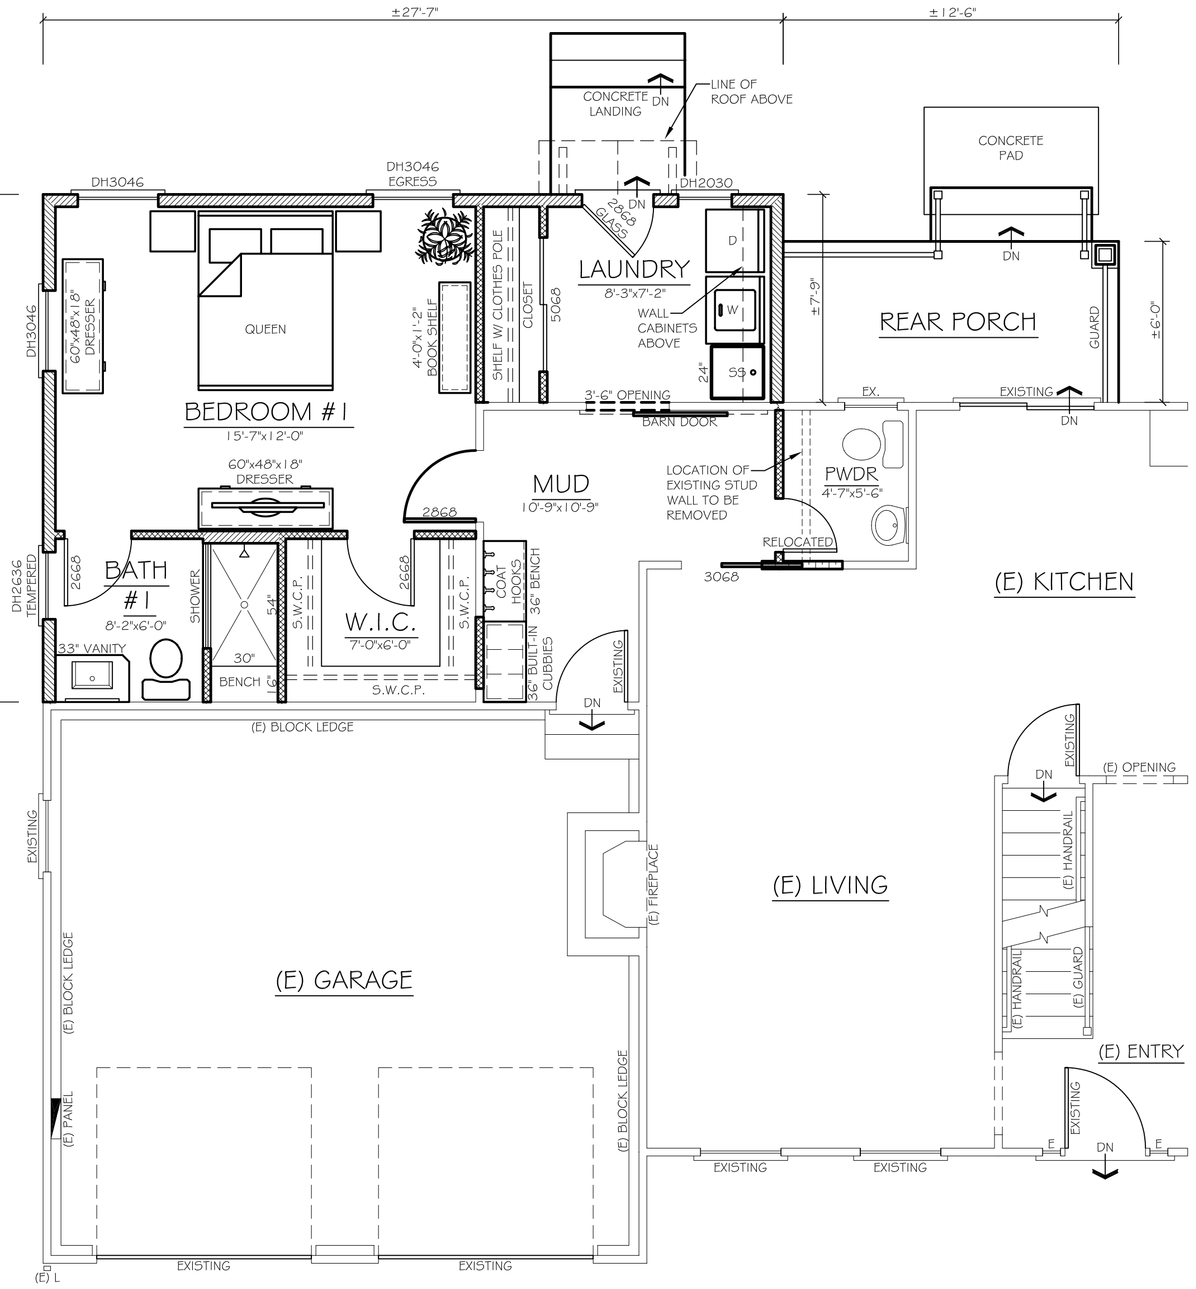

PROPOSED PLAN (1ST)

SCALE : 1/4" = 1'-0"

LEGEND

- FULL HEIGHT WALL 2"x6" WOOD STUDS @ 16" O.C.
- FULL HEIGHT WALL 2"x4" WOOD STUDS @ 16" O.C.
- 3068 — DOOR ("3068" INDICATES 3'-0" WIDTH AND 6'-8" HEIGHT)
- DH3050 — WINDOW ("3050" INDICATES 3'-0" WIDTH AND 5'-0" HEIGHT)
  - DH - DOUBLE HUNG
  - C - CASEMENT
  - G - GLIDING
  - P - PICTURE
  - A - AWNING
  - H - HOPPER
- LINE OF NEW ITEM
- CENTERLINE OF NEW ITEM
- LINE OF NEW HIDDEN ITEM
- E — EXISTING ITEM

PRIMIANO ARCHITECTURE

26 OLD TRENTON ROAD
EAST WINDSOR, NJ 08512
609-235-9216
JOSEPH@PRIMIANOARCHITECTURE.COM

JOSEPH PRIMIANO
LIC. NO. 21AI01765500

THIS SET OF PLANS IS AN INSTRUMENT OF SERVICE AND IS THE PROPERTY OF THE ARCHITECT. THESE PLANS MAY NOT BE USED FOR ANY OTHER PROJECT NOR SOLD WITHOUT THE ARCHITECT'S WRITTEN AUTHORIZATION.

REVISIONS

NO.	DESCRIPTION	DATE

PROJECT

BLOCK: 16.01
LOT: 8
15 HEREFORD DRIVE
WEST WINDSOR
MERCER COUNTY
NEW JERSEY

OWNER

DANIEL & JACLYN SCHLEGEL
15 HEREFORD DRIVE
PRINCETON JUNCTION, NJ
08550

SHEET DESCRIPTION

EXISTING FLOOR PLAN &
PROPOSED FLOOR PLAN

SCALE:	AS NOTED
CHECKED BY:	JP
DRAWN BY:	TS
DATE:	7/27/2021
JOB NO.	20210023

V-1B

SHEET 2 OF 4