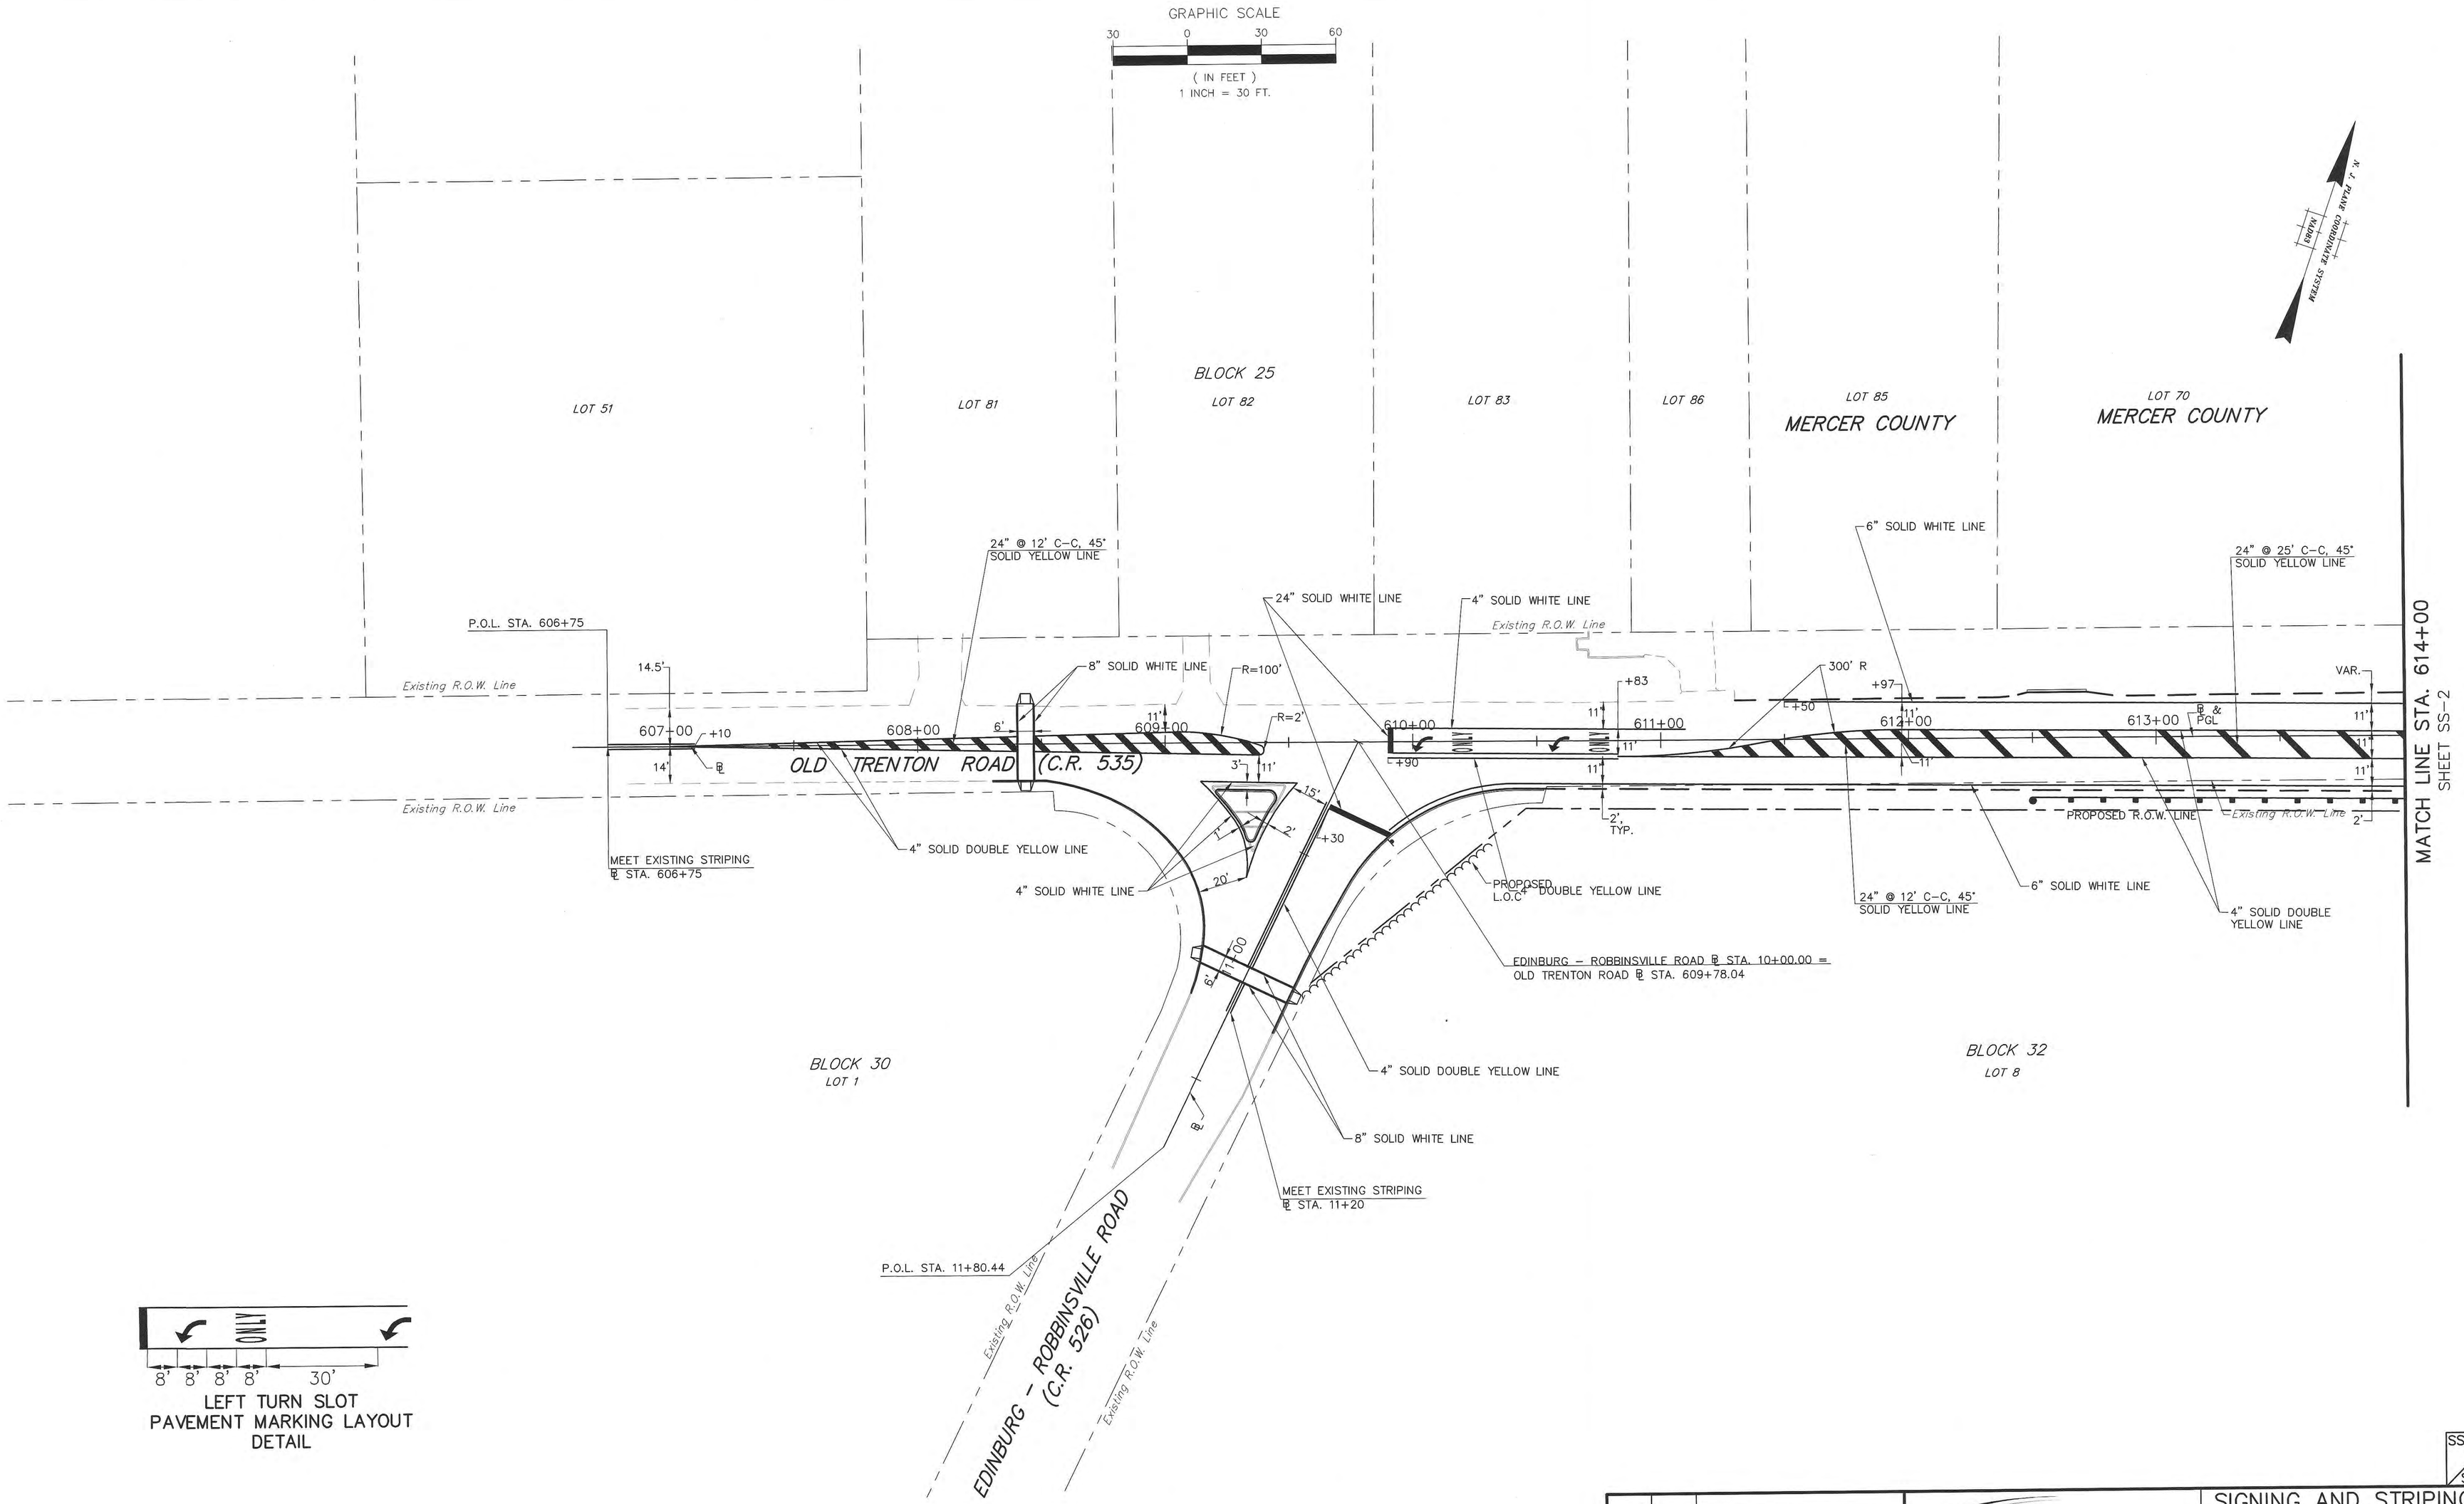

SS-1
SS-2

NUMBER	DATE	REVISION
1	11/7/07	REVISED PER MERCER CTY. SCD COMMENTS

FRENCH & PARRELLO
ASSOCIATES P.A. CONSULTING ENGINEERS
1800 Route 34, Suite 101 • Wall, NJ • 07719 • 732 312-9800

STEVEN A. TARDY, P.E.
PROFESSIONAL ENGINEER, NJ LIC. No. 38934

SIGNING AND STRIPING PLAN
FOR
THE REPLACEMENT OF MERCER COUNTY BRIDGE NUMBER 740.2
OLD TRENTON ROAD (COUNTY ROUTE 526)
OVER ASSUNPINK CREEK
WEST WINDSOR TOWNSHIP
MERCER COUNTY NEW JERSEY

DATE:	SCALE:	PROJECT NUMBER:
JUNE 2011	AS SHOWN	05T026A
DESIGN BY:	CHECKED BY:	SHEET:
SCC	SAT	15 OF 26

*FOR INFORMATION ONLY

PLOTTED BY STEPHEN CLARK 7-05-11
FILE: L:\TR\2005\05T026-MERCER BRIDGE 740.2\DWG\HIGHWAY\PLANS\CONTRACT-DRAWINGS\15-SS01-05T026.DWG (SS01)